South Main Street Tree Planting

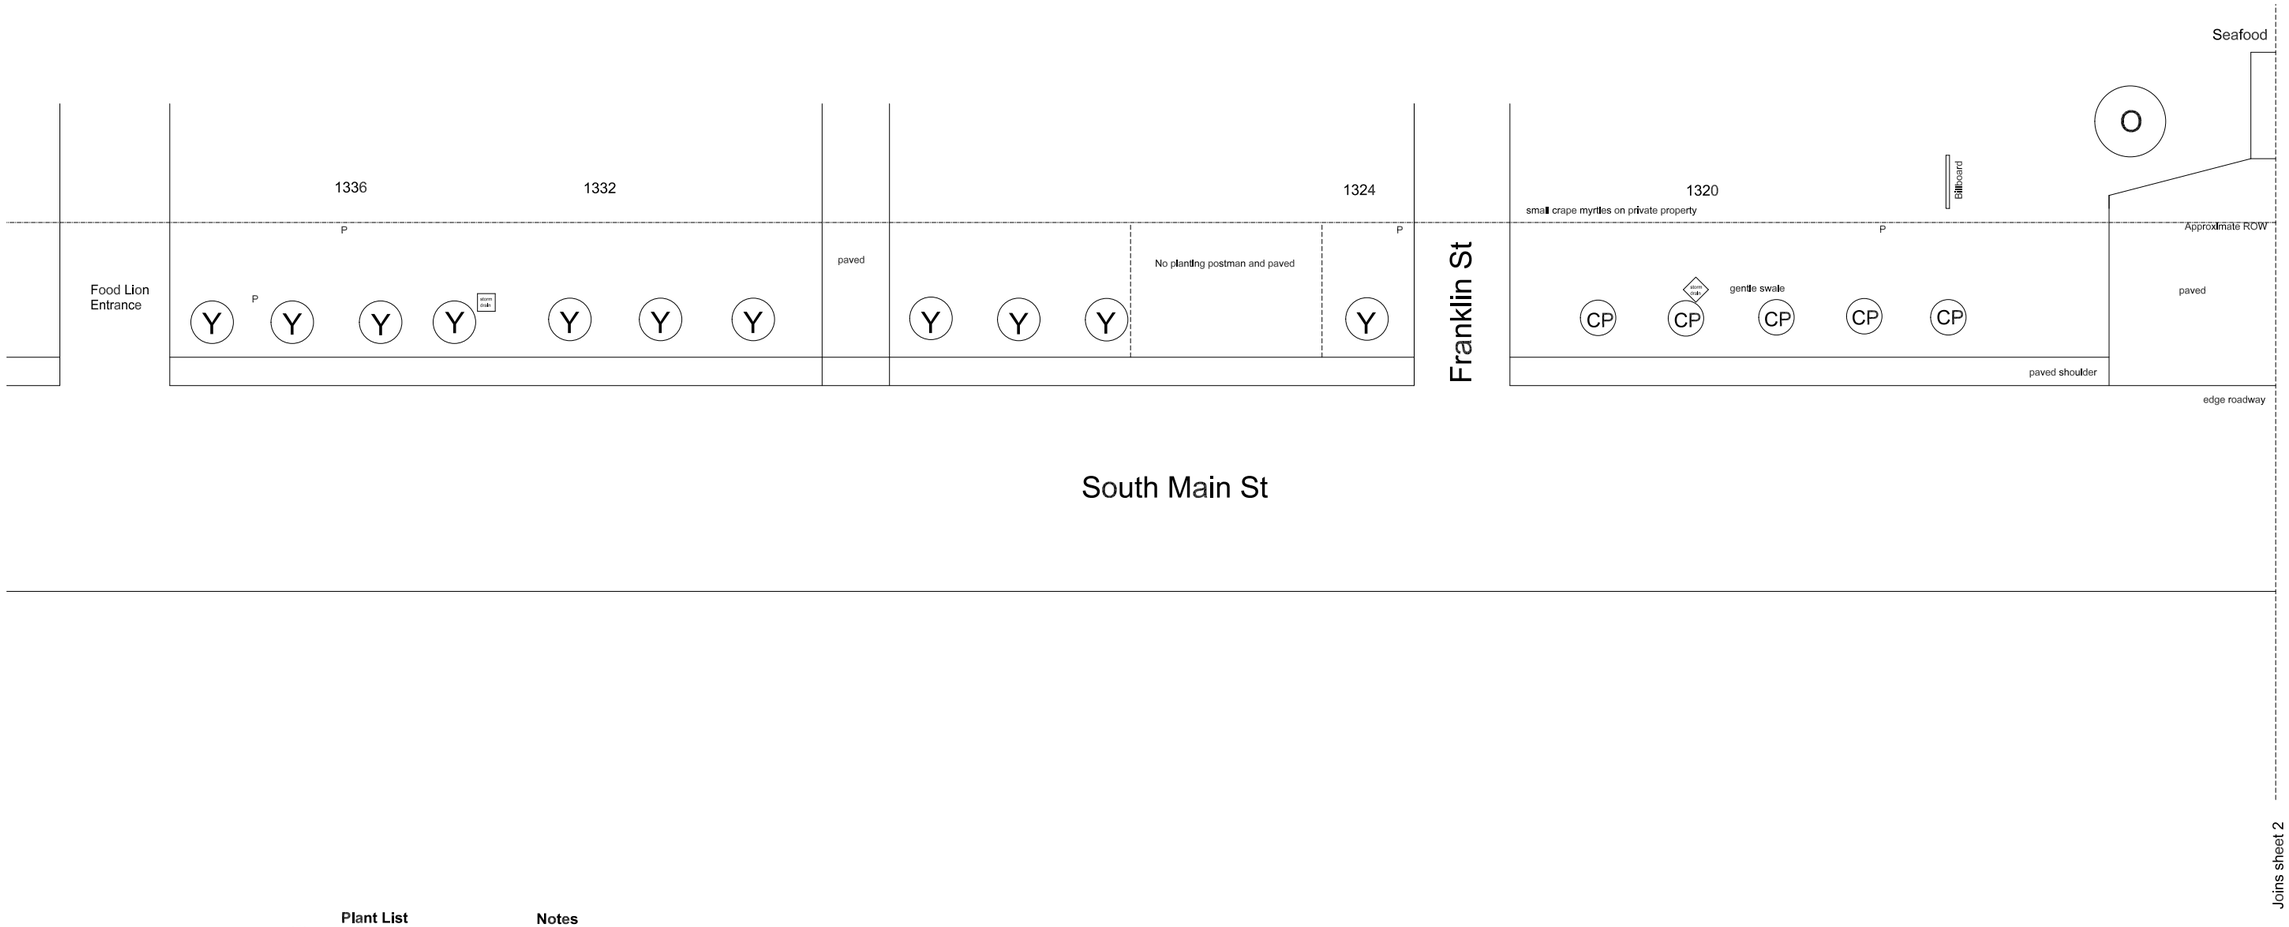

South Main St

Joins sheet 2

Plant List

CP — Crape myrtle 'Pink Velour'

Y — Yoshino cherry

O — Nuttall oak

Notes

Speed Limit 40 mph
Trees 19 ft min. from edge of travelway
P Utility pole

North

0 20 40

City of Darlington

South Main Street Tree Planting

Date: May 8, 2018 Drawn By: Debbie Dicklnson

Scale: 1" = 40 ft on 11 x 17 paper Sheet 1 of 6

South Main Street Tree Planting

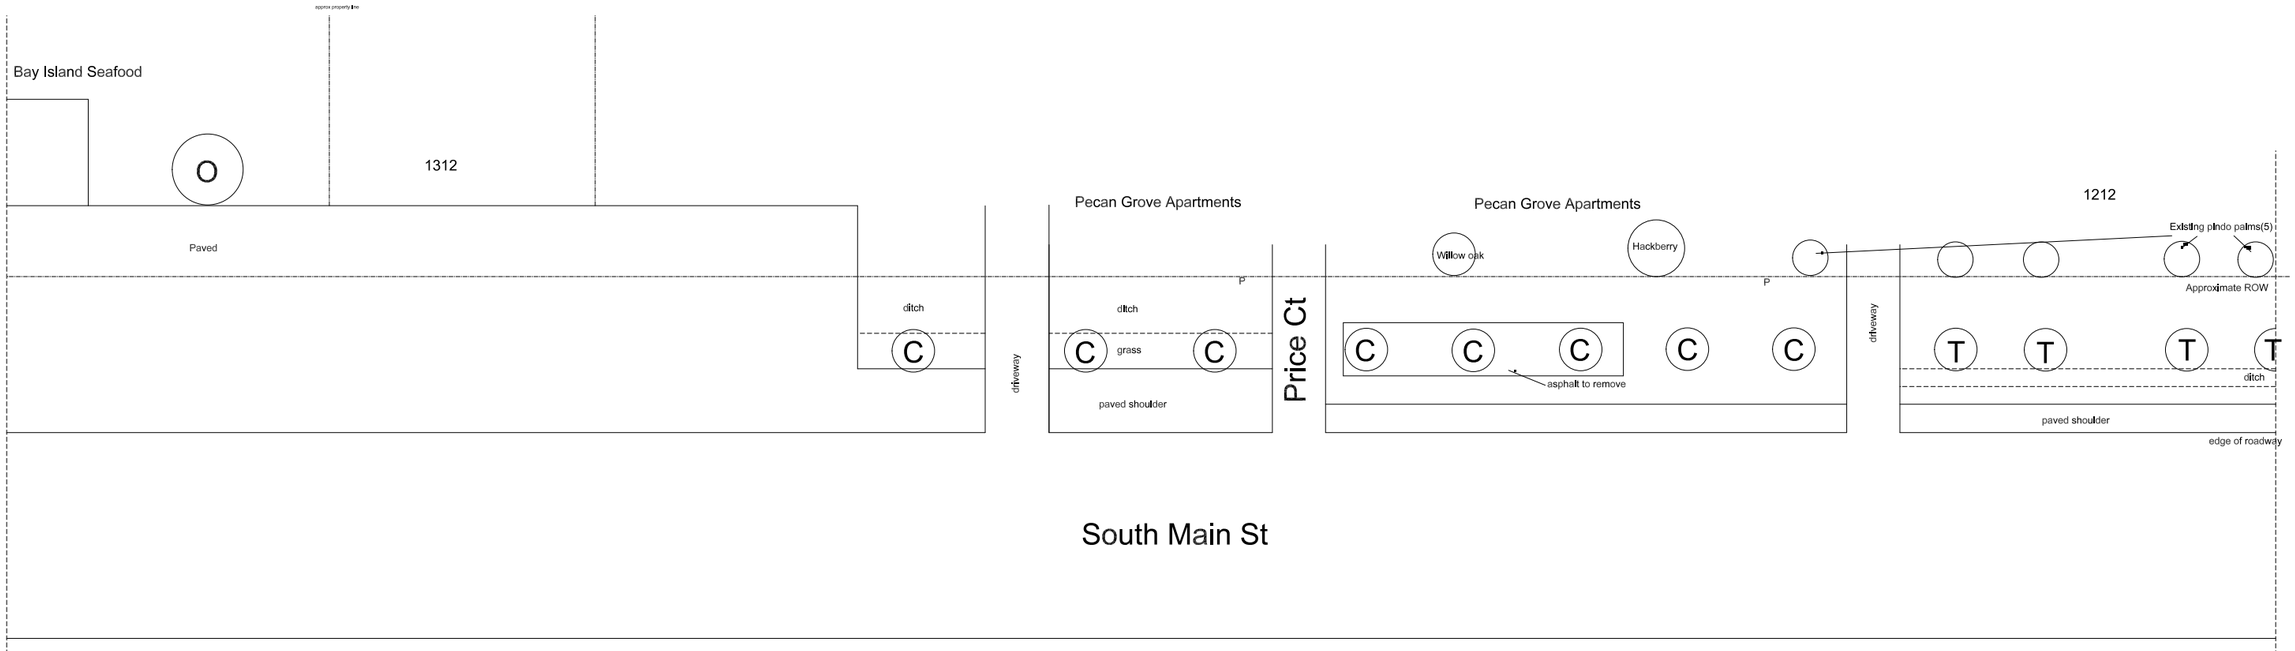

Joins sheet 1

Joins sheet 3

Plant LIst

C Crabapple

T Trident maple

O Nuttall oak

Notes

Speed Limit 40 mph
Trees 23 ft min. from edge of roadway
P Utility pole

North

0 20 40

City of Darlington

South Main Street Tree Planting

Date: May 8, 2018 Drawn By: Debbie Dickinson

Scale: 1" = 40 ft on 11 x 17 paper Sheet 2 of 6

South Main Street Tree Planting

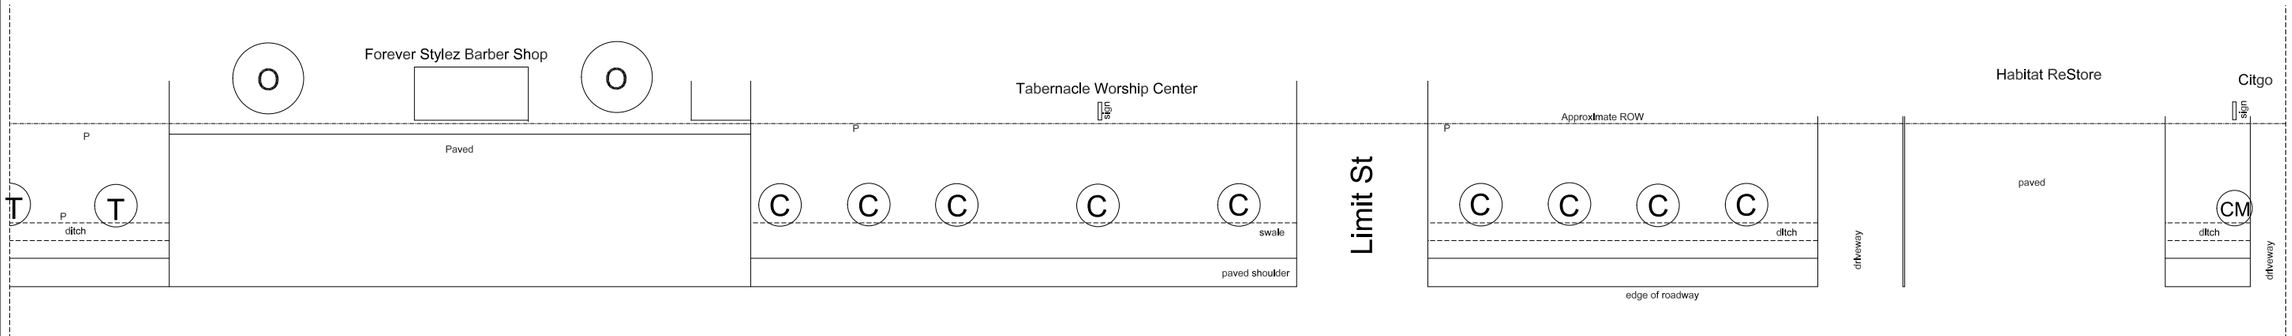

South Main St

Joins sheet 2

Joins sheet 4

Plant List		Notes
CM	Crape myrtle 'Catawba'	Speed Limit 40 mph
C	Crabapple	Trees 23 ft min. from edge of roadway
T	Trident maple	P Utility pole
O	Nuttall oak	

North

0 20 40

City of Darlington

South Main Street Tree Planting

Date: May 8, 2018 Drawn By: Debbie Dickinson

Scale: 1" = 40 ft on 11 x 17 paper Sheet 3 of 6

South Main Street Tree Planting

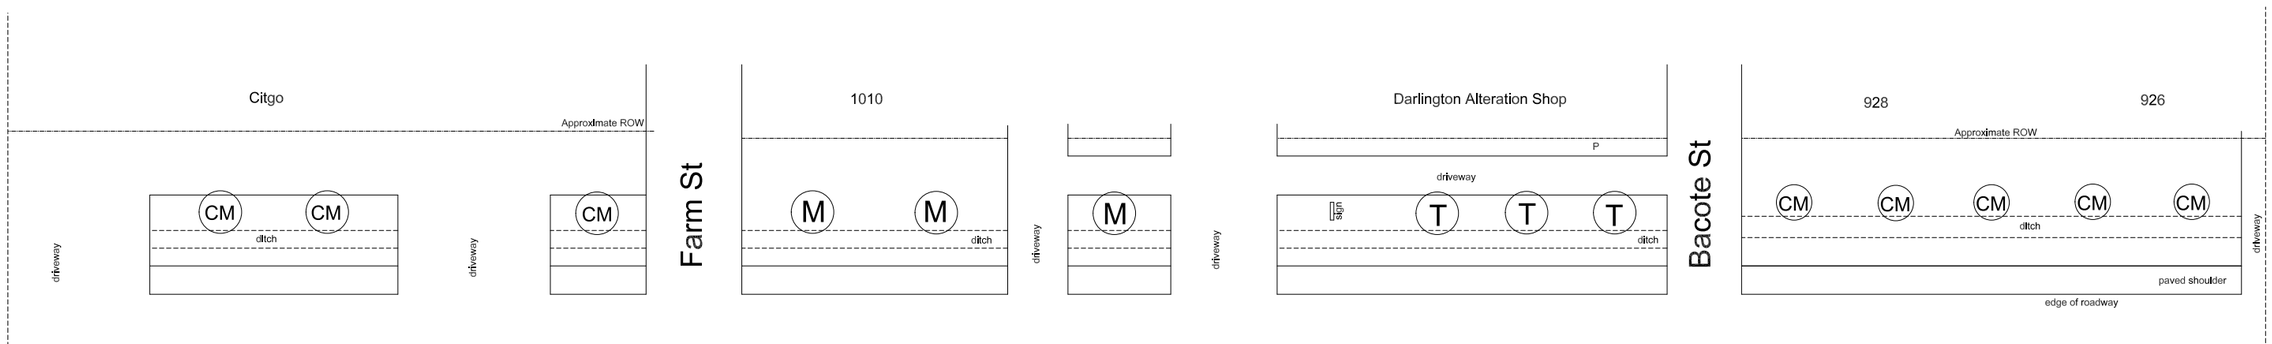

South Main St

Joins sheet 3

Joins sheet 5

	Plant LIst	Notes
CM	Crape myrtle 'Catawba'	Speed Limit 40 mph
C	Crabapple	Trees 23 ft min. from edge of roadway
M	Magnolia 'Kay Parris'	P Utility pole
T	Trident maple	

North

0 20 40

City of Darlington

South Main Street Tree Planting

Date: May 8, 2018 Drawn By: Debbie Dickinson

Scale: 1" = 40 ft on 11 x 17 paper Sheet 4 of 6

South Main Street Tree Planting

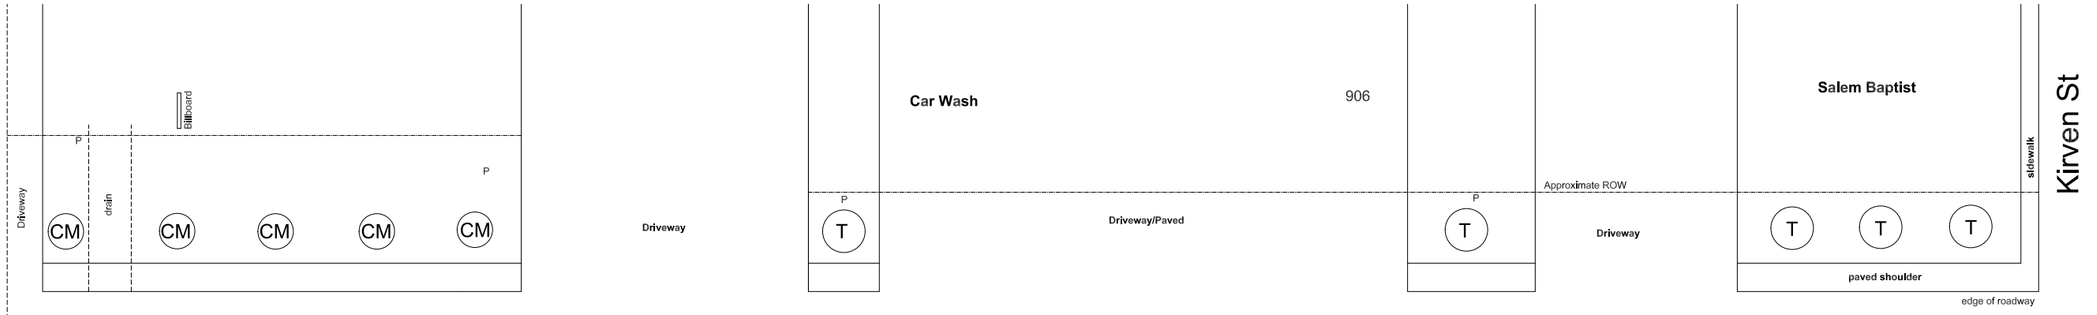

South Main St

Joins sheet 4

Joins sheet 6

Note: Need to verify ROW this block

	Plant List	Notes
CM	Crape myrtle 'Catawba'	Speed Limit 40 mph
T	Trident maple	Trees 18 ft min. from edge of roadway
		P Utility pole

North

0 20 40

City of Darlington

South Main Street Tree Planting

Date: May 8, 2018 Drawn By: Debbie Dicklnson

Scale: 1" = 40 ft on 11 x 17 paper Sheet 5 of 6

South Main Street Tree Planting

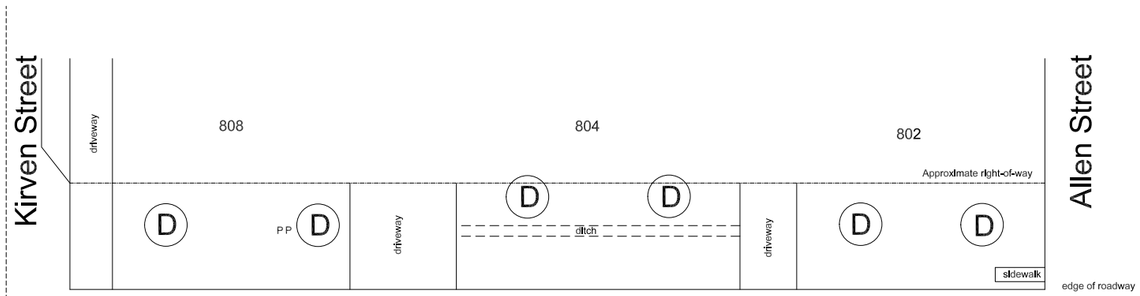

South Main St

Joins sheet 5

	Plant List	Notes
D	Dogwood, Kousa	Speed Limit 40 mph Trees 18 ft min. from edge of roadway P Utility pole

Note: Need to verify ROW this block

North

0 20 40

City of Darlington

South Main Street Tree Planting

Date: May 8, 2018 Drawn By: Debbie Dicklnson

Scale: 1" = 40 ft on 11 x 17 paper Sheet 6 of 6